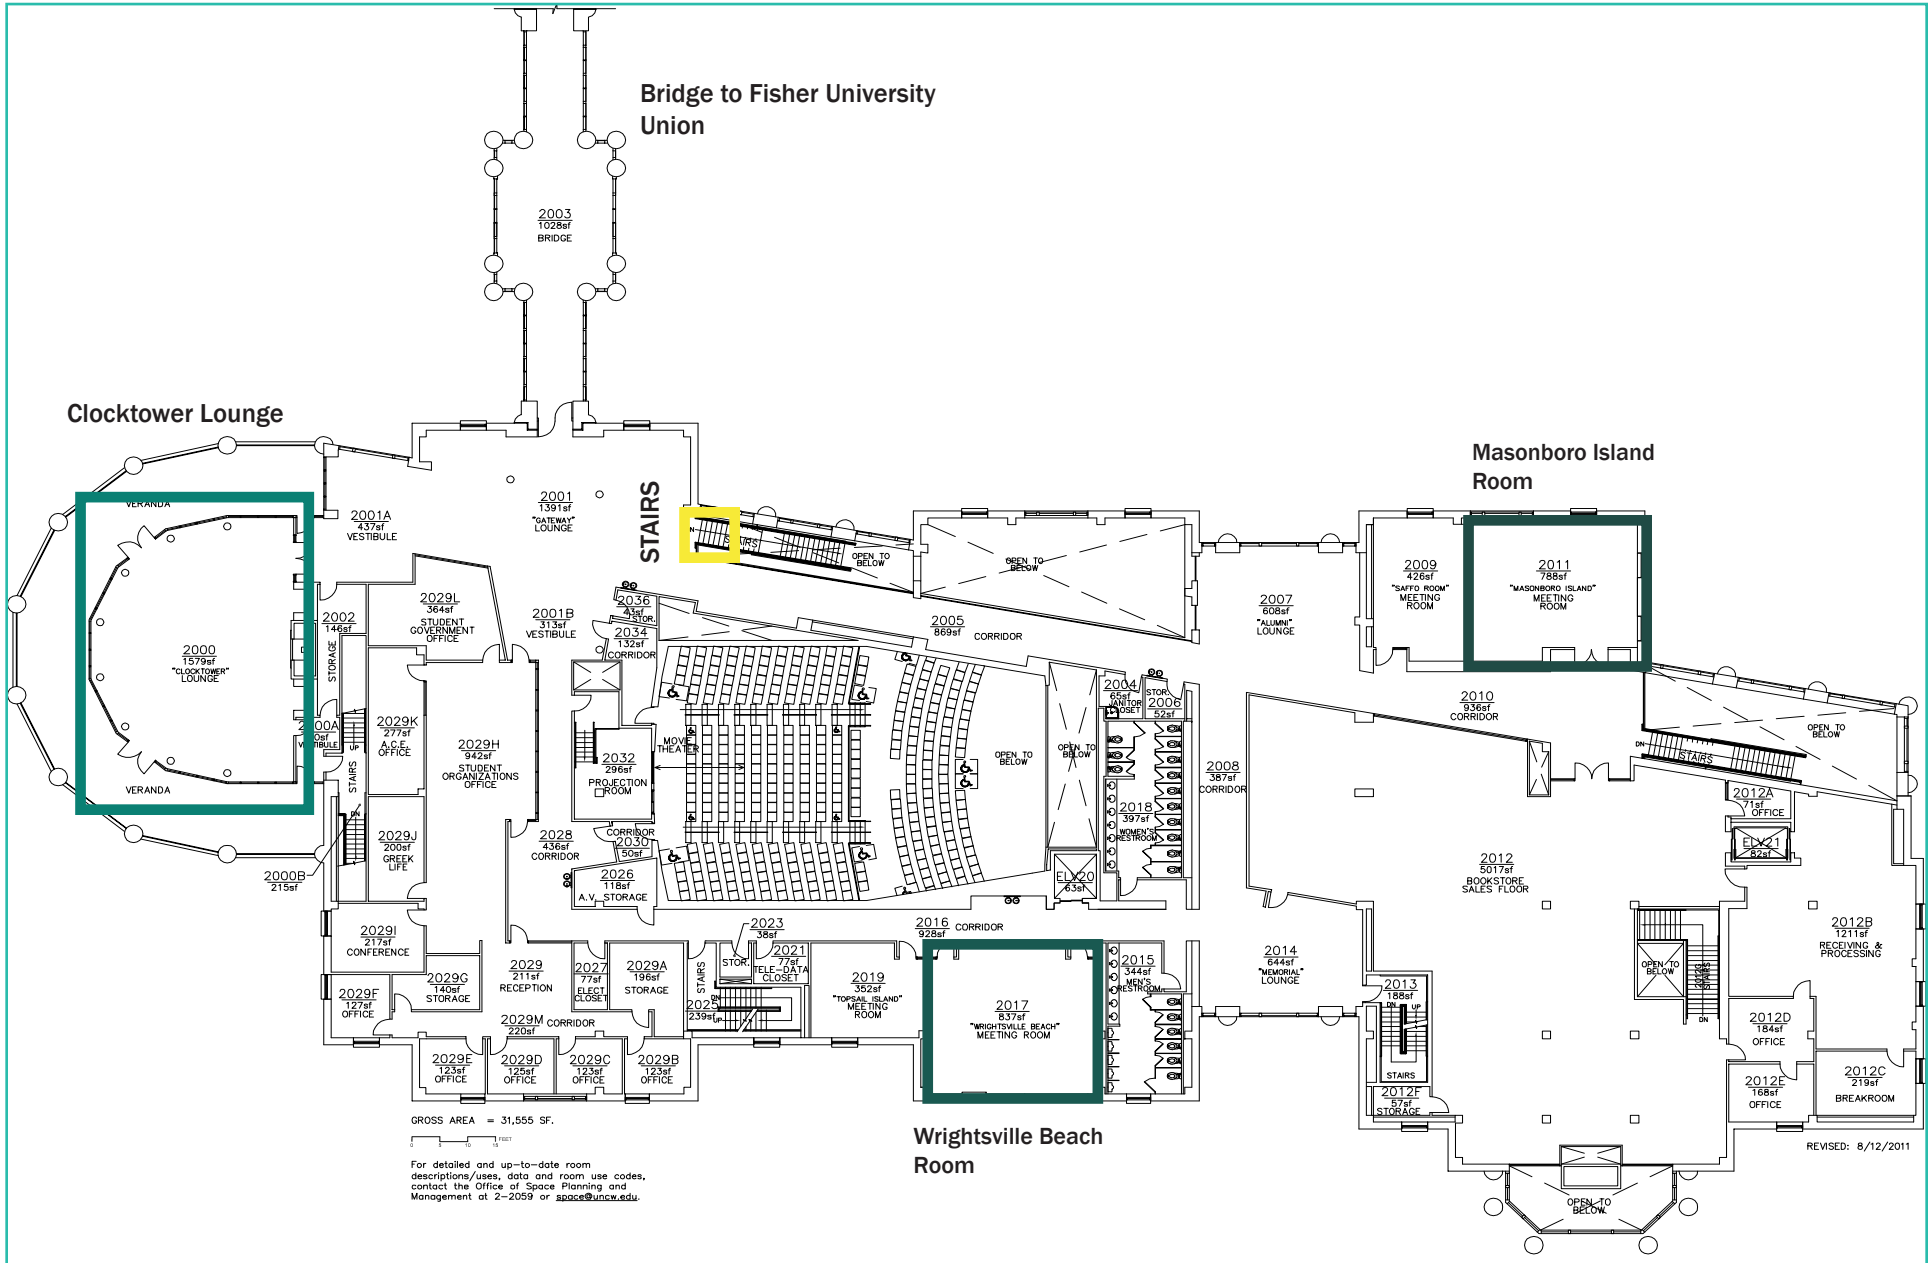

FISHER STUDENT CENTER SECOND FLOOR PLAN #0020

SCALE: 1"=40'-0"