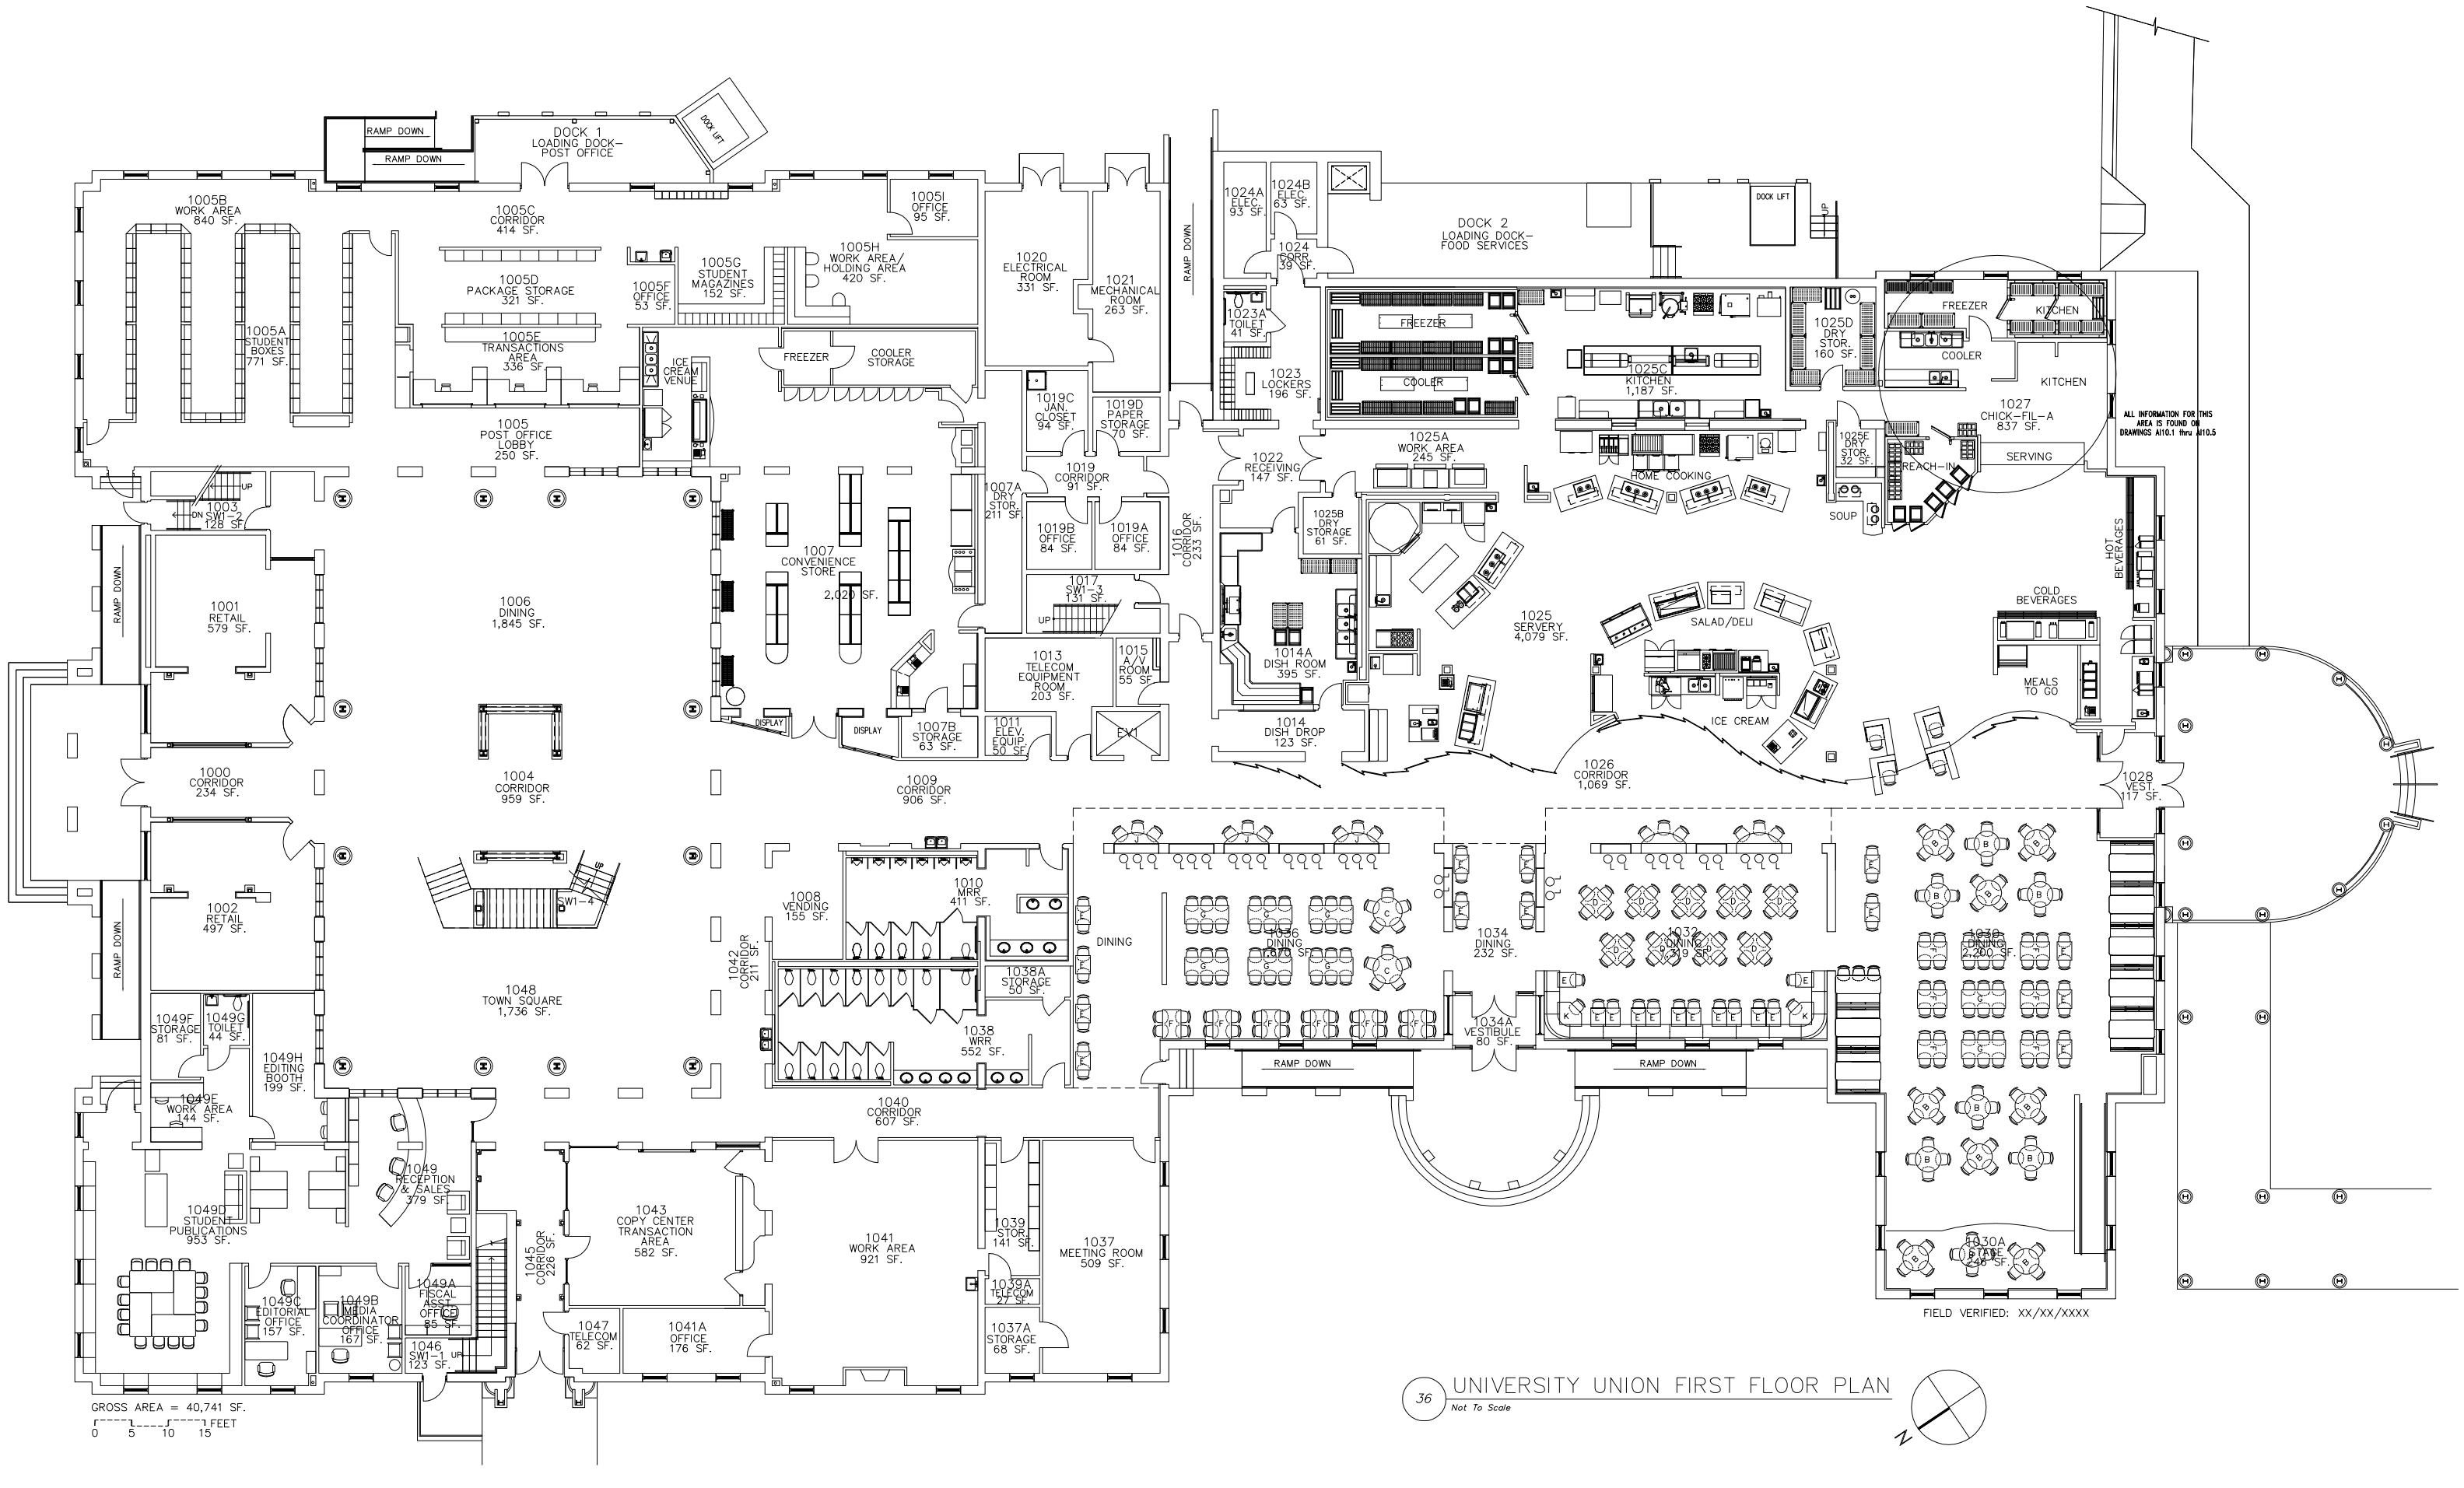

FIELD VERIFIED: XX/XX/XXXX

36 UNIVERSITY UNION FIRST FLOOR PLAN

Not To Scale